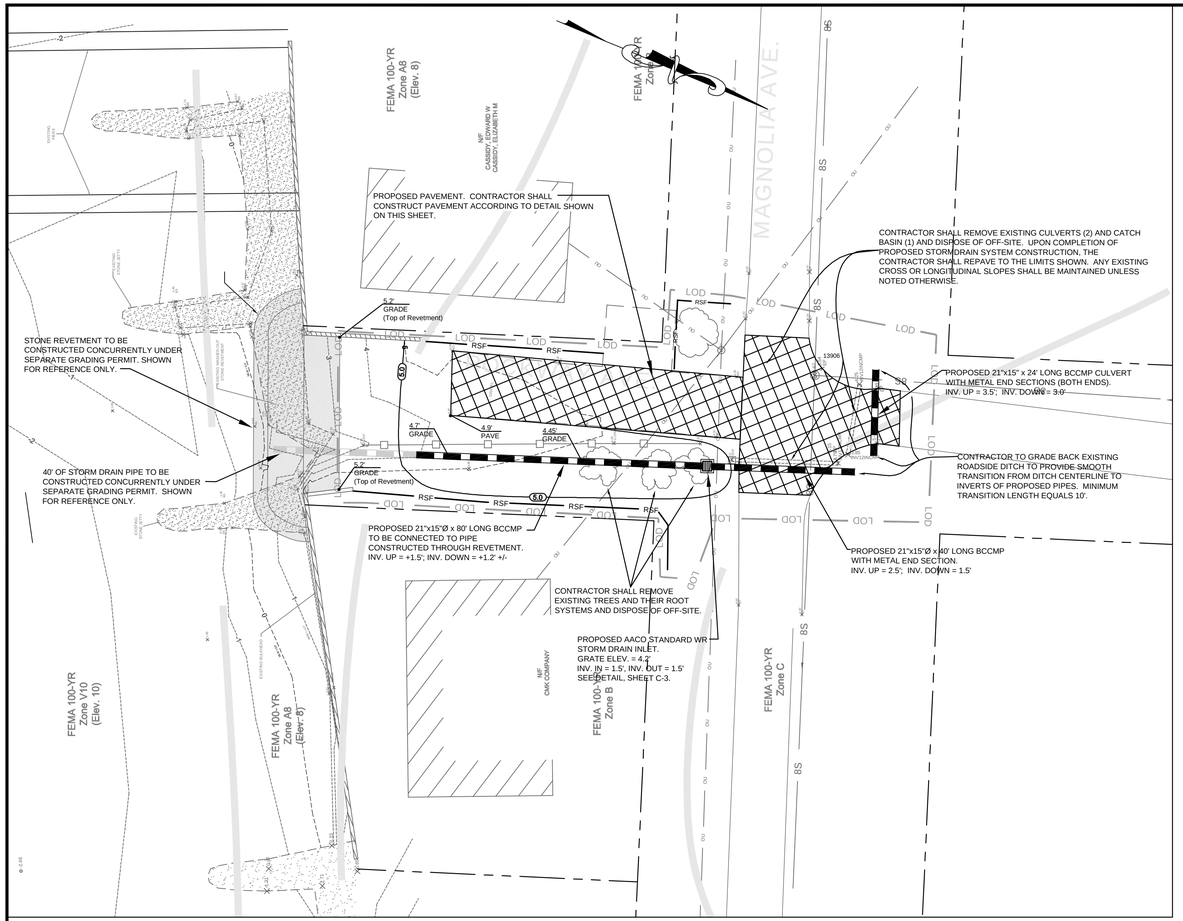

SITE PLAN
Rockway Avenue at Fishing Creek

GRAPHIC SCALE

20 0 10 20 40 80

(IN FEET)
1 inch = 20 ft.

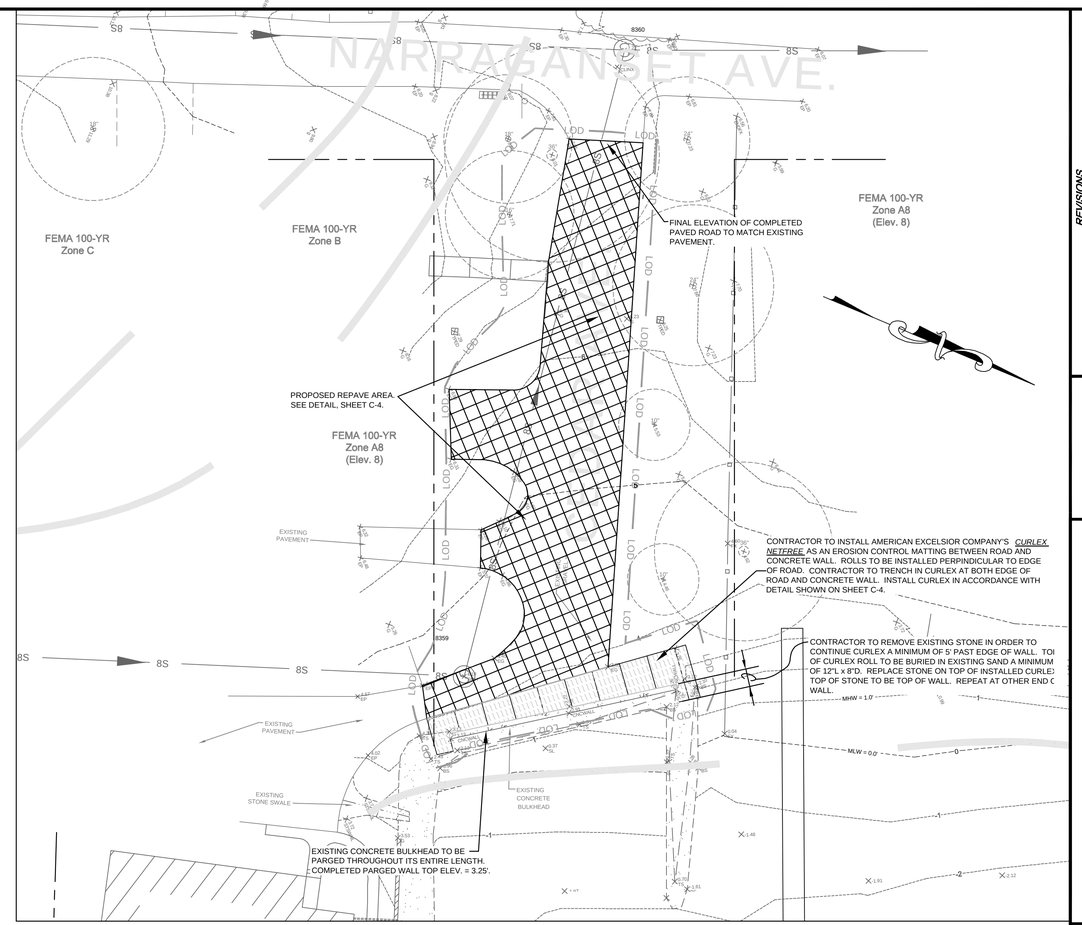

SITE PLAN
Cedar Avenue at Chesapeake Bay

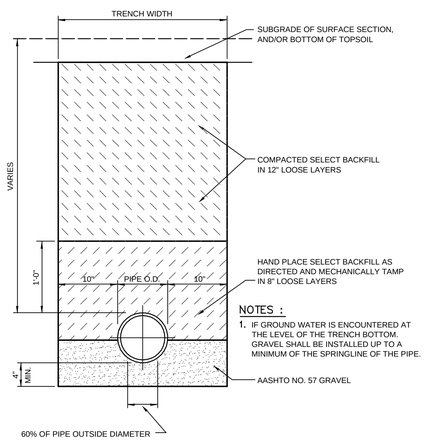

NOTES :
1. IF GROUND WATER IS ENCOUNTERED AT THE LEVEL OF THE TRENCH BOTTOM. GRAVEL SHALL BE INSTALLED UP TO A MINIMUM OF THE SPRINGLINE OF THE PIPE.

Pipe Trench Detail
NTS

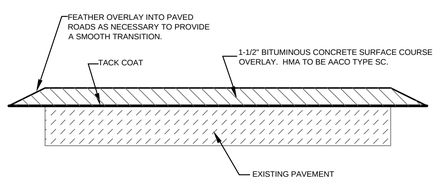

CONSTRUCTION NOTES:
1. ALL PAVEMENT OVERLAY, INCLUDING ALL INCENDENTIALS SHALL BE CONSTRUCTED IN ACCORDANCE TO ANNE ARUNDEL COUNTY STANDARD SPECIFICATIONS FOR CONSTRUCTION, JANUARY 2001, LATEST THERETO.
2. A TACK COAT SHALL BE APPLIED TO ALL EXISTING SURFACES WHERE AN OVERLAY IS PROPOSED.
3. ANY CRACKS IN THE EXISTING PAVEMENT BETWEEN 1/8 TO 1-3/4 INCHES IN WIDTH SHALL BE FILLED IN ACCORDANCE WITH MARYLAND STATE HIGHWAY ADMINISTRATION STANDARD SPECIFICATIONS FOR CONSTRUCTION AND MATERIALS, JANUARY 2001, SECTION 510, LATEST THERETO.
4. ALL ROAD CONSTRUCTION IS SUBJECT TO THE INSPECTION AND APPROVAL BY THE AUTHORIZED REPRESENTATIVE FOR THE PROPERTY OWNERS ASSOCIATION OF ARUNDEL ON THE BAY.
5. IF REQUESTED BY THE OWNER, THE CONTRACTOR SHALL MAKE AVAILABLE AN APPROVED TESTING LAB TO TEST AND CERTIFY ALL MATERIALS AND METHODS OF CONSTRUCTION. ALL COST FOR SUCH TESTING SHALL BE BORNE BY THE CONTRACTOR.

Bituminous Concrete Pavement Overlay On Existing Paved Road Detail
NTS

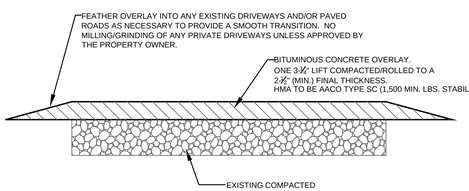

CONSTRUCTION NOTES :
1. SCRAPE AND LEVEL EXISTING GRAVEL SURFACE. EXCAVATE ANY UNSUITABLE MATERIAL AND BACKFILL WITH DENSE GRADED AGGREGATE BASE (GAB) OR STRUCTURAL FILL. ALL BACKFILL MATERIAL SUBJECT TO APPROVAL BY THE OWENRS AUTHORIZED REPRESENTATIVE. CONTRACTOR TO MAKE EVERY EFFORT TO MINIMIZE DUST AS A RESULT OF SCRAPING EXISTING GRAVEL. NOTICE SHALL BE GIVEN TO ADJACENT PROPERTY OWNERS PRIOR TO ALL SCRAPING/GRADING OPERATIONS.
2. NO TACK COATING ON EXISTING SURFACES IS REQUIRED.
3. ALL WORK SHALL BE IN ACCORDANCE WITH THE ANNE ARUNDEL COUNTY STANDARD SPECIFICATIONS FOR CONSTRUCTION, JANUARY 2001, LATEST THERETO.
4. ALL ROAD CONSTRUCTION IS SUBJECT TO THE INSPECTION AND APPROVAL BY THE AUTHORIZED REPRESENTATIVE FOR THE PROPERTY OWNERS ASSOCIATION OF ARUNDEL ON THE BAY.
5. IF REQUESTED BY THE OWNER, THE CONTRACTOR SHALL MAKE AVAILABLE AN APPROVED TESTING LAB TO TEST AND CERTIFY ALL MATERIALS AND METHODS OF CONSTRUCTION. ALL COST FOR SUCH TESTING SHALL BE BORNE BY THE CONTRACTOR.

Bituminous Concrete Pavement Overlay On Existing Gravel Road Detail
NTS

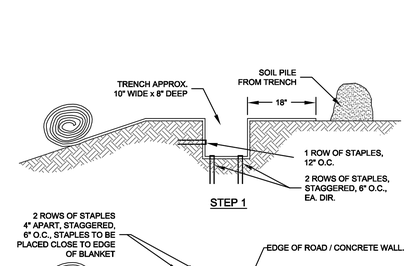

NOTES:
1. STAPLE PATTERNS ARE DEPENDENT ON SITE CONDITIONS. SEE MANUFACTURER'S CURLEX NETFREE STAPLE PATTERN GUIDE FOR DETAILS.
2. MANUFACTURER'S E-STAPLE MAY BE USED IN PLACE OF WIRE STAPLES.

Curlex Netfree Installation Detail
NTS

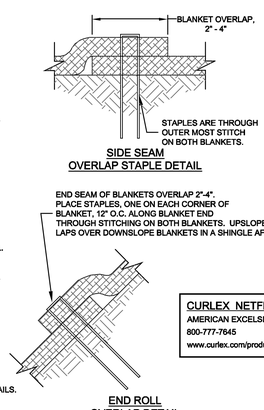

CURLEX NETFREE
AMERICAN EXCELSIOR COMPANY
800-777-7645
www.curlex.com/products.php

PRELIMINARY, NOT APPROVED FOR CONSTRUCTION

NO.	DATE	ITEM	BY
		REVISIONS	

Andrews, Miller & Assoc., Inc.
CONSULTING ENGINEERS AND SURVEYORS
Main Office: 401 Academy Street, Suite 101 • Cambridge, MD 21613 Tel. #410-228-7117 • Fax 410-228-2735
Western Area Office: 15 Old Solomons Island Road, Suite 104 • Annapolis, MD 21401 410-897-1004 • Fax 410-897-1005

SITE PLAN / DETAILS
Rockway Av. at Fishing Creek / Cedar Av. at Chesapeake Bay
Property Owners Association of ARUNDEL-ON-THE-BAY
Anne Arundel County, Maryland

DRAWN	DESIGNED	CHECKED
cdh	gdw	gdw

DATE: March 2007
SCALE: 1" = 20'
JOB NO.: 04014
SHEET: C - 4
4 of 4

4-Arundel on the Bay\dwg\ROA-AUTRAOTB-C4-SitePln.dwg, C4, 3/23/2007 11:05:37 AM, kwright, ABE-PDF-BW24x36.pc3, 1:1